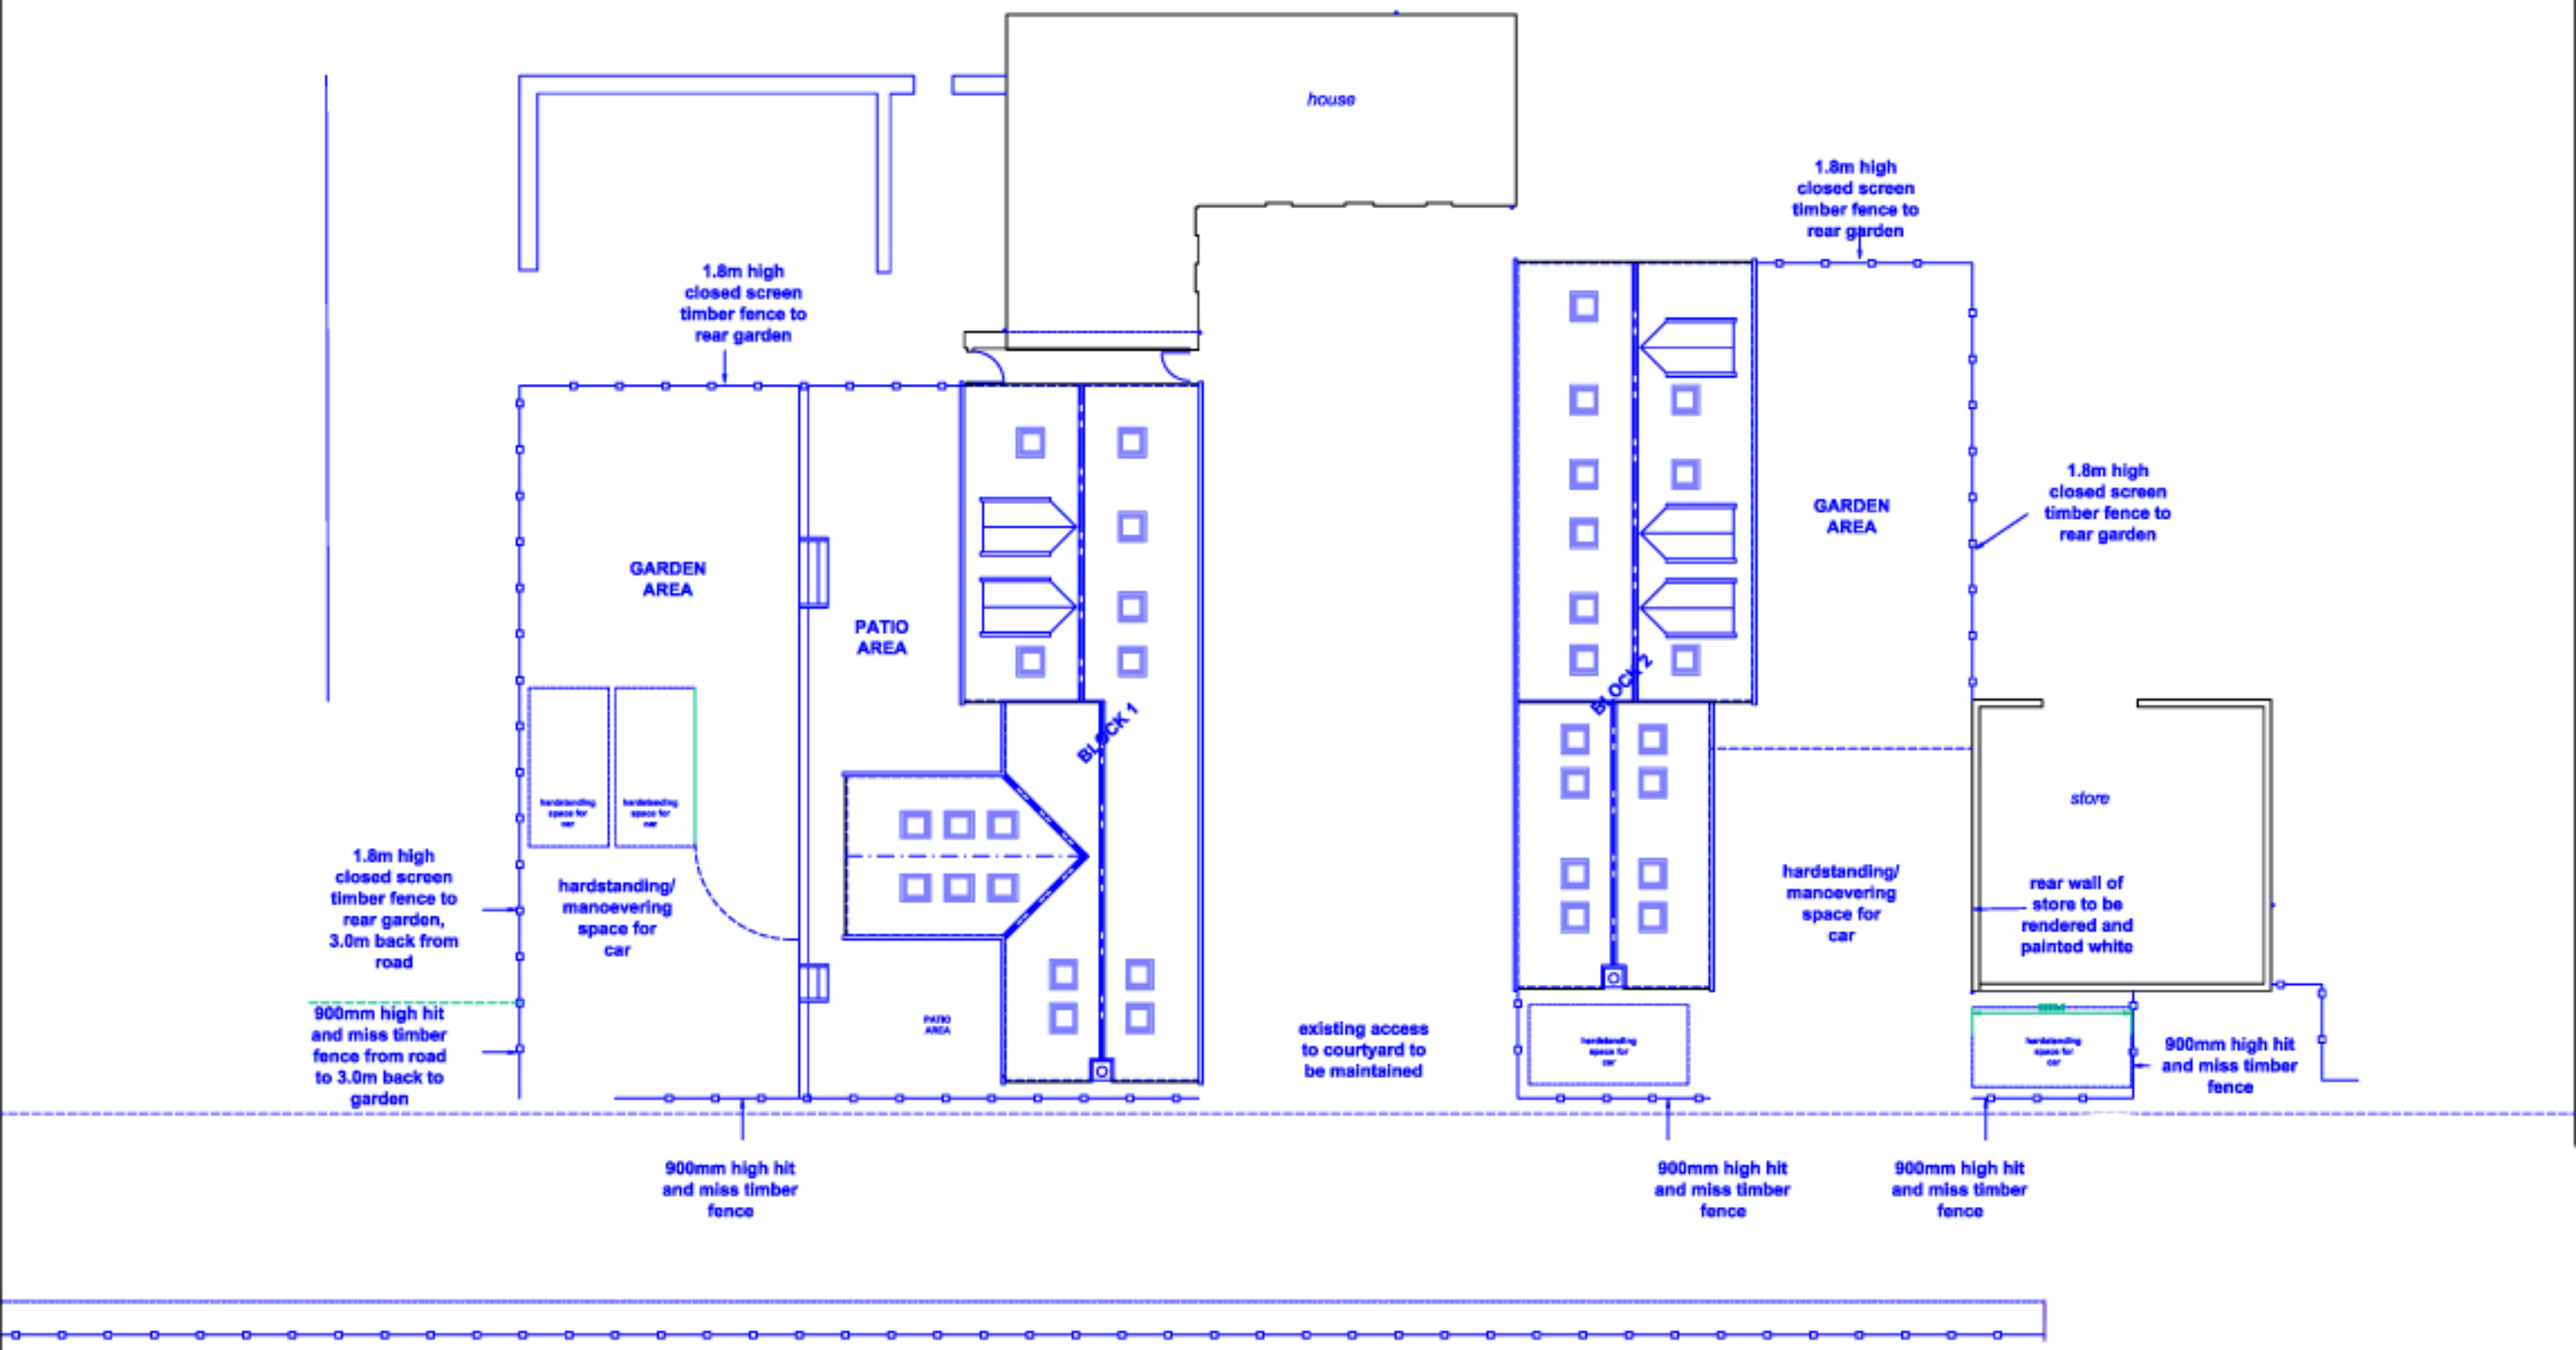
house
1.8m high closed screen timber fence to rear garden
1.8m high closed screen timber fence to rear garden
GARDEN AREA
PATIO AREA
BLOCK 1
BLOCK 2
GARDEN AREA
1.8m high closed screen timber fence to rear garden
store
hardstanding/ manoevering space for car
hardstanding/ manoevering space for car
rear wall of store to be rendered and painted white
1.8m high closed screen timber fence to rear garden, 3.0m back from road
900mm high hit and miss timber fence from road to 3.0m back to garden
existing access to courtyard to be maintained
900mm high hit and miss timber fence
900mm high hit and miss timber fence
900mm high hit and miss timber fence
900mm high hit and miss timber fence